# WTCI Documents Database - Data Entry Report

## Initial Document Information

**File Category ID:** 4344 / WTCI - 000054 - SOM

**Delivery Method:** Other

**Document Type:** Drawing

**Format Type:** Hard Copy

**Date Entered:** 6/20/2006

**Date Received:** 9/30/1992

**Document Date:** 9/30/1992

**Number Copies:** 1

## Detailed Document Information

**Sender ID No.:** NA

**Primary Organization:** SOM

**Forwarded by:** NA, NA

**Forwarded by (Org. Name):** Flack & Kurtz

**Document ID Number:** SOM

**Document Author:** NA, NA

**Document Author 2:** NA, NA

**Document Author 3:** NA, NA

**Doc. Author (Org. Name):** Flack & Kurtz

**Document Addressee:** NA

**Doc. Address. (Org. Name):**

**Document Title:** P-48 Main roof Plan

**Attachments:** No

**Attachment Title(s):**

## Technical Categorization

**Classification:** Materials Agreement

**Keywords:** WTC 7
Mech/Elec
Drawings

**Category Name:** Skidmore, Owings, & Merrill LLP

**Category Abbrev.:** SOM

**Room Location:** SOM

**Cabinet Location:** 102

**Notes:**

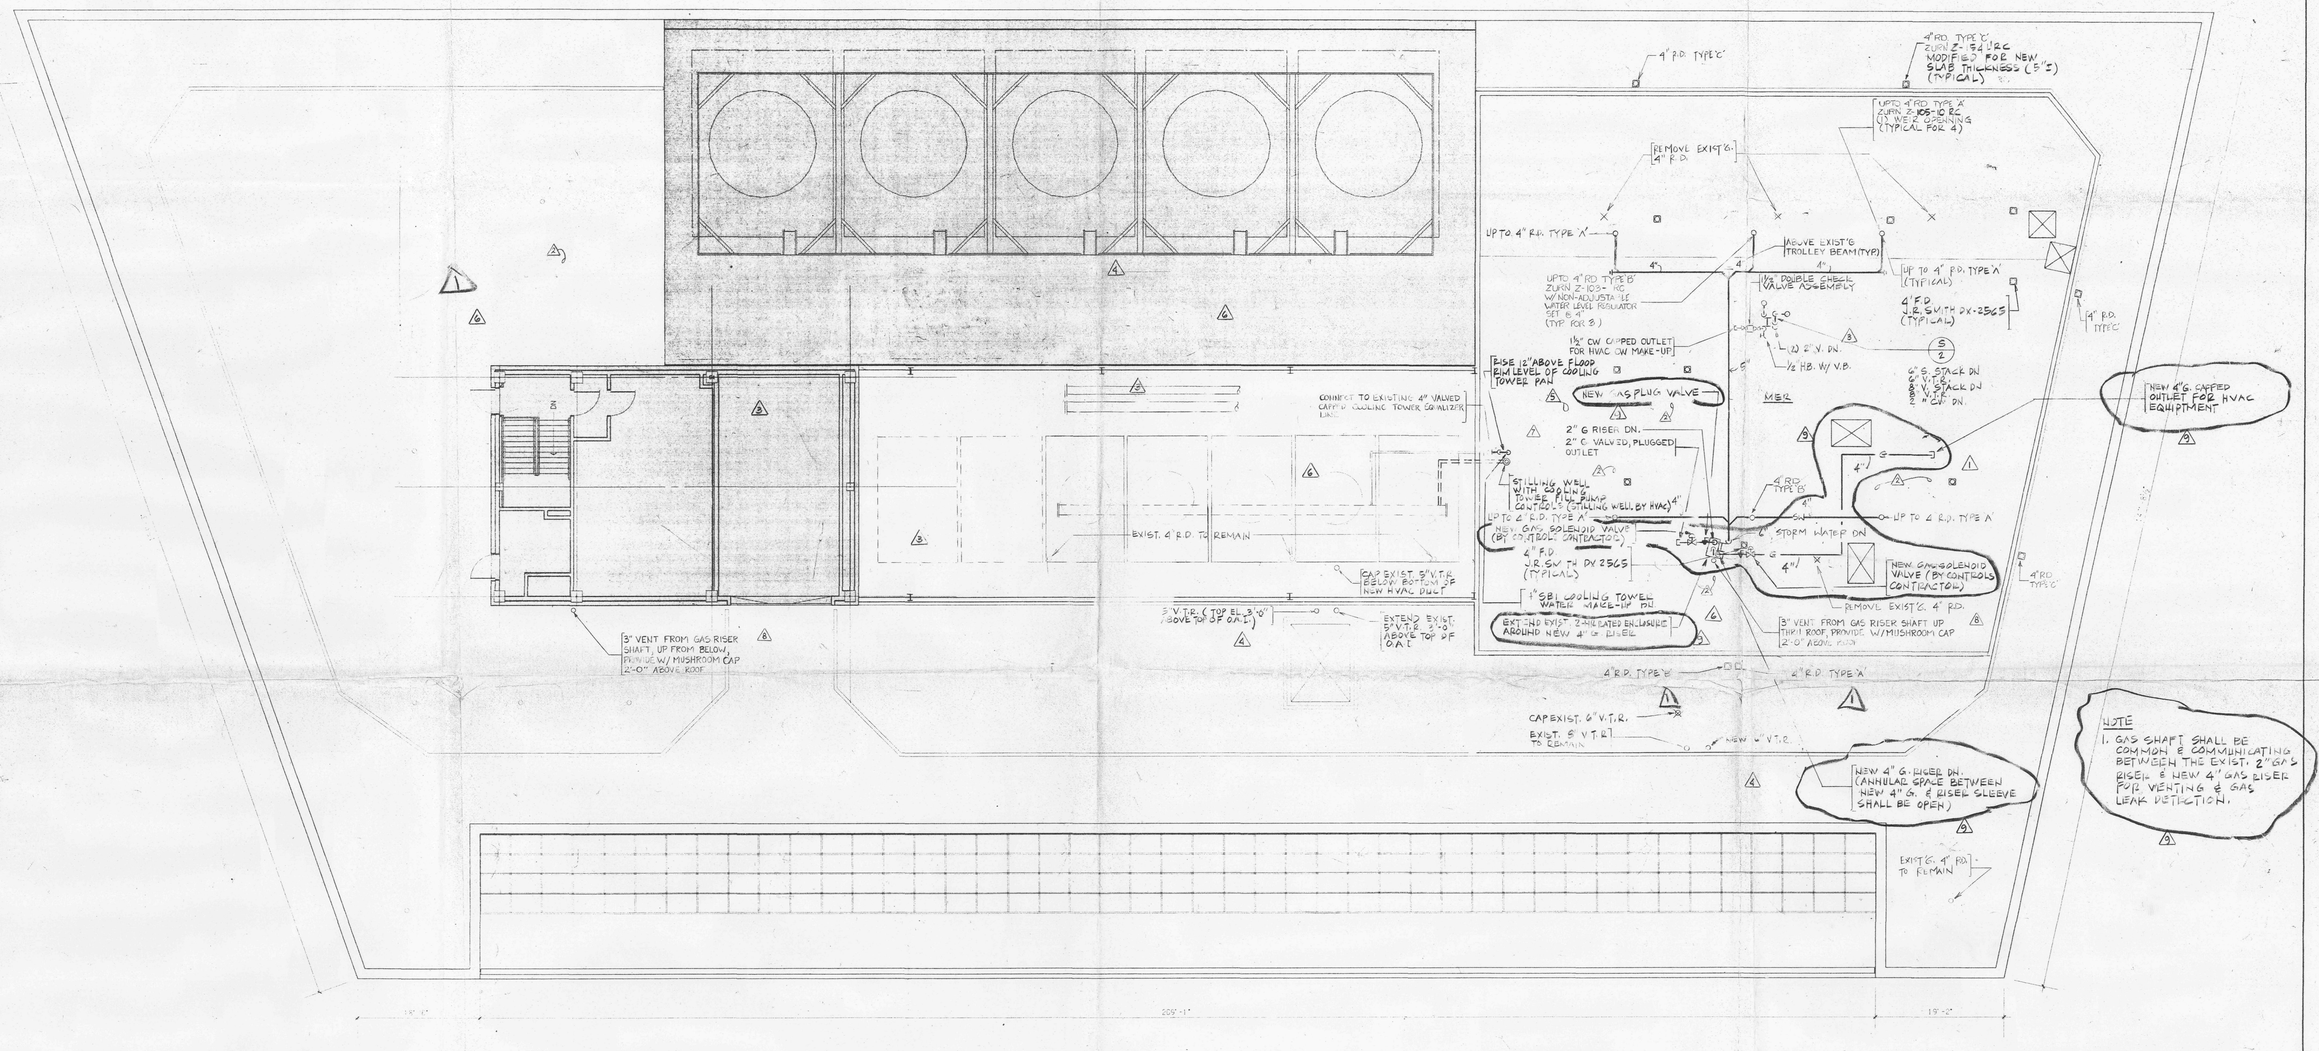


# MAIN ROOF PLAN

NOTE:
1. SEE ARCHITECTURAL DRAWINGS FOR DEMISED PREMISES.
2. ALL MER DRAINS TO BE DEEP SEAL TYPE

# Salomon Brothers Inc

7 WORLD TRADE CENTER HEADQUARTERS
NEW YORK, NEW YORK 10048

NOTES

LEGEND

EXISTING BASE BUILDING

| No | Date | Revision |
|---|---|---|
| 9 | 9-30-92 | ISSUED FOR BULLY. ROOF INSTALLATION |
| 8 | 5-23-90 | ISSUED FOR BULLETIN Nº 177 |
| 7 | 3-2-90 | ISSUED FOR BULLETIN Nº 163 |
| 6 | 12-28-89 | ISSUED FOR BULLETIN Nº 130 |
| 5 | 10-27-89 | ISSUED AS FIELD SKETCH |
| 5 | 5-15-89 | REVISED AS CIRCLED, FOR BASE BUILDING MODIFICATION |
| 4 | 5-22-89 | REVISED AS CIRCLED FOR BASE BUILDING MODIFICATION |
| 3 | 4-6-89 | REVISED AS CIRCLED FOR BASE BUILDING MODIFICATION |
| 2 | 3-1-89 | ISSUED FOR PA APPROVAL |
| 1 | 1-20-89 | ISSUED FOR CONSTRUCTION |
| | 12-19-88 | ISSUED FOR PORT AUTHORITY APPROVAL OF BASE BLDG. MODIFICATIONS FOR 19TH FL. & ROOF |

SOM
SKIDMORE, OWINGS & MERRILL
ARCHITECTS / ENGINEERS
220 East 42nd St., New York, N.Y. 10017

FLACK AND KURTZ
Mechanical / Electrical Engineers
475 Fifth Avenue, New York, N.Y. 10018

IRWIN G. CANTOR P.C.
Structural Engineers
219 East 42nd St., New York, N.Y. 10017

MAIN ROOF PLAN

© Skidmore, Owings & Merrill 1988

Project No. 6234-000
Date: 29 NOV 88
Scale: 1/8" = 1'-0"
Sheet No. P-48

WTC1-54-SOM

...FULL TONE...
PSO1Rx F60T24S0.PBT
PSO1Rx F60P24S0.PBT
PSO1Rx F60PA24S0.PBT
PSO1Rx F60TN24S0.PBT
PSO1Rx F60TN24S0.PBT
PSO1Rx F60TN24S0.PBT
PSO1Rx F60EXT24S0.PBT
PSO1Rx F60OL24S0.PBT
PSO1Rx F60EW24S0.PBT
PSO1Rx SCR_PLO
PSO1Rx TTL_A4S_PLO
MON NOV 28 1988
09:11:38
COMAND
DLA1:[LA062342]